


Existing Cross Section at Ch: 80

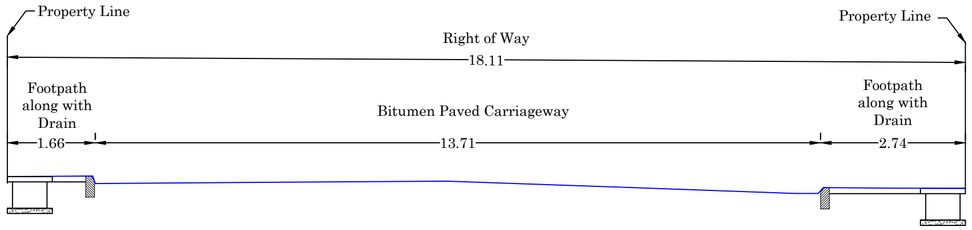


Proposed Typical Cross Section

(This Proposal is applicable from Ch: 0 to Ch: 300)

**NOTES:**

1. All Dimensions, Levels and Chainages are in metre unless otherwise specified.
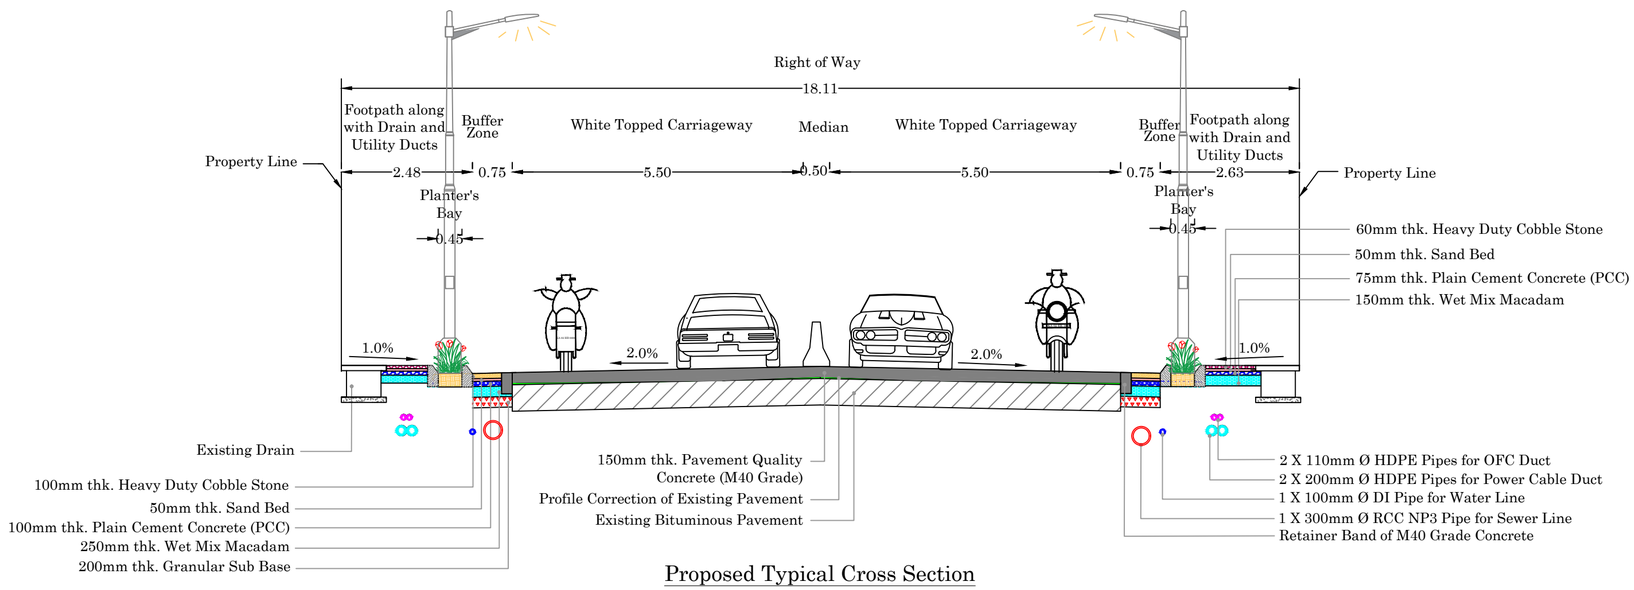
| DATE | SCALE | REV. No. | JOB No. | SHEET SIZE | SHEET No. |
|---|---|---|---|---|---|
| Jan 2024 | 1 : 100 | R0 | 2789 | A2 | 1 / 2 |

Dwg. No. MC / BBMP / 2789 / WT / PC – 5 / Malleshwaram / PTCS / 105A

**CONSULTANT:**
MANASA CONSULTANTS
CONSULTING ENGINEERS AND DESIGNERS
No. 91, West Park Road, between 17th and 18th Cross
Malleshwaram, Bengaluru – 560 055
Tel: (080) 23318602, 43705818
email: manasaconsultants1991@gmail.com

**CLIENT:**
BRUHAT BENGALURU MAHANAGARA PALIKE

**TITLE:**
Proposed Typical Cross Section Details
**Malleshwaram 8th Main Road from 18th Cross to Chitrapura Matta**

**PROJECT:**
Comprehensive Development of Roads by providing White Topping in Byatarayanapura, Yelahanka and Malleshwaram Constituencies in Bengaluru City for the Year 2023 – 24 under Package – 4